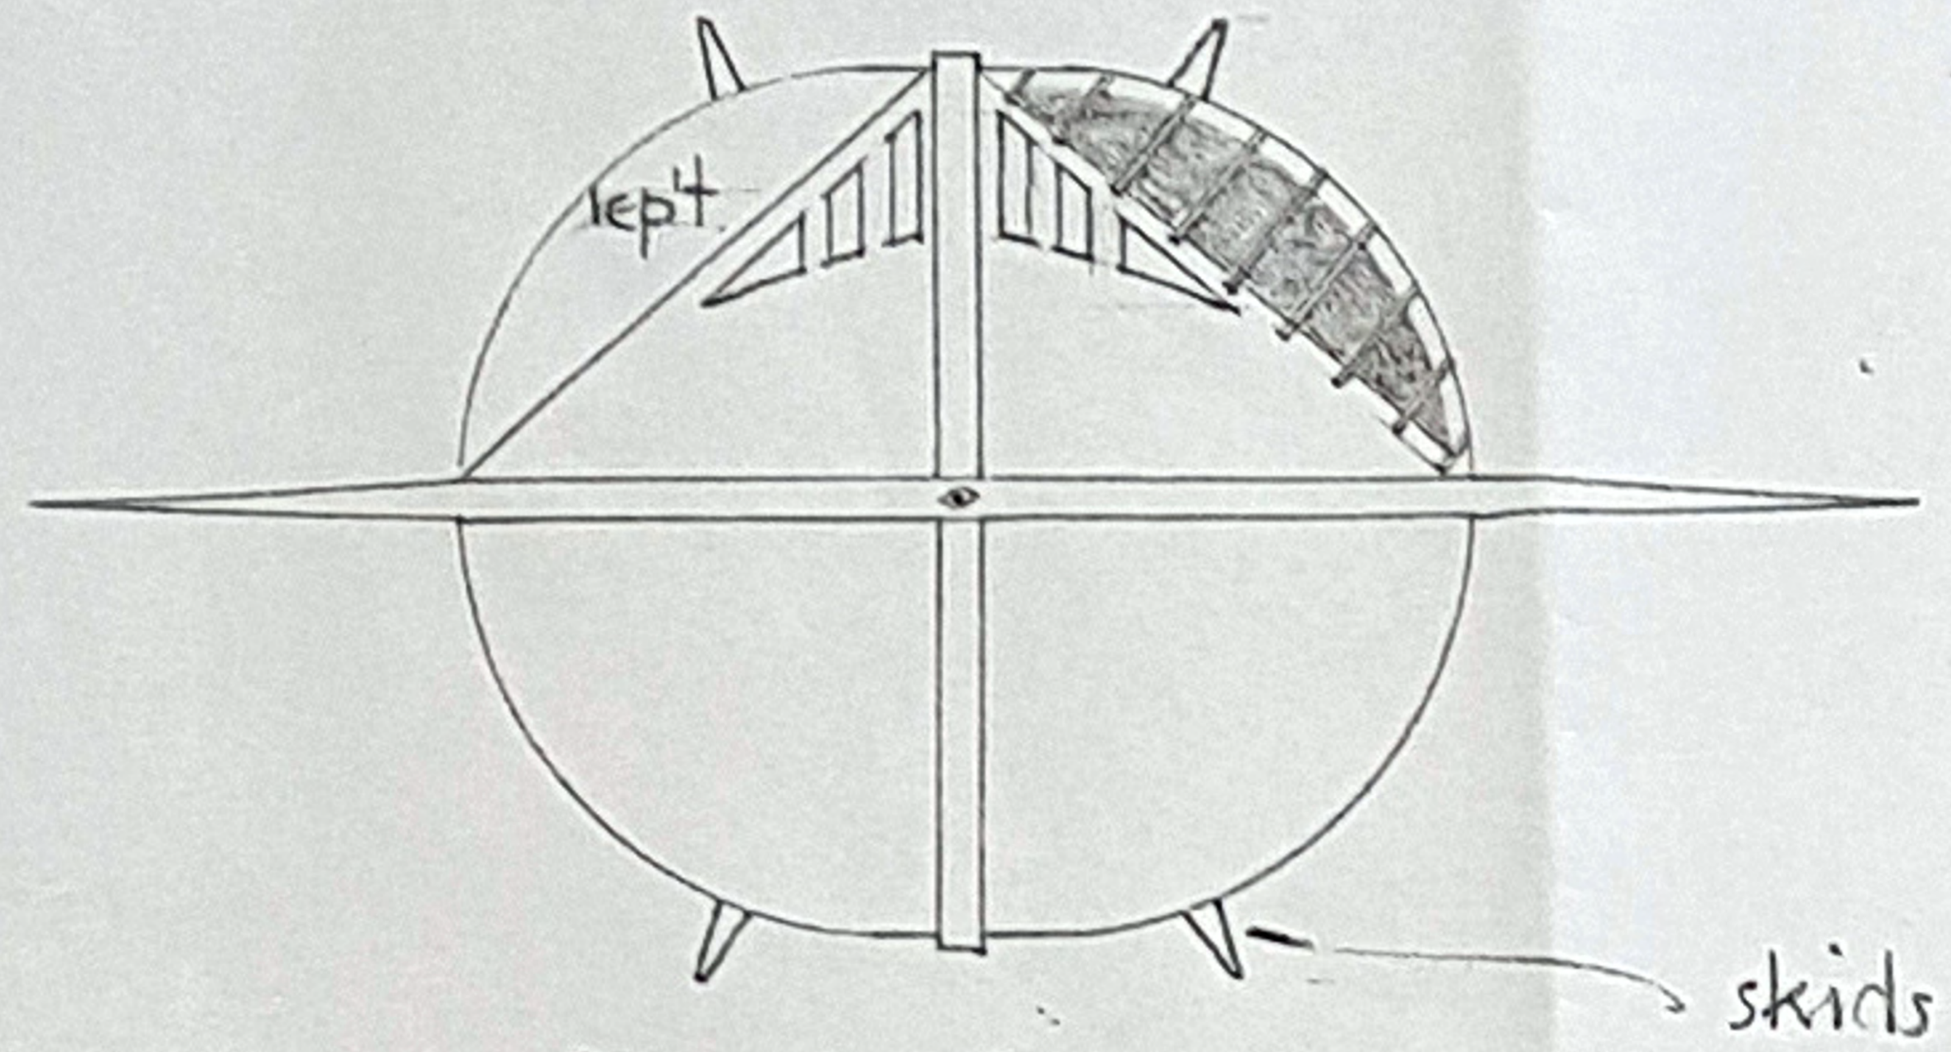

Front View

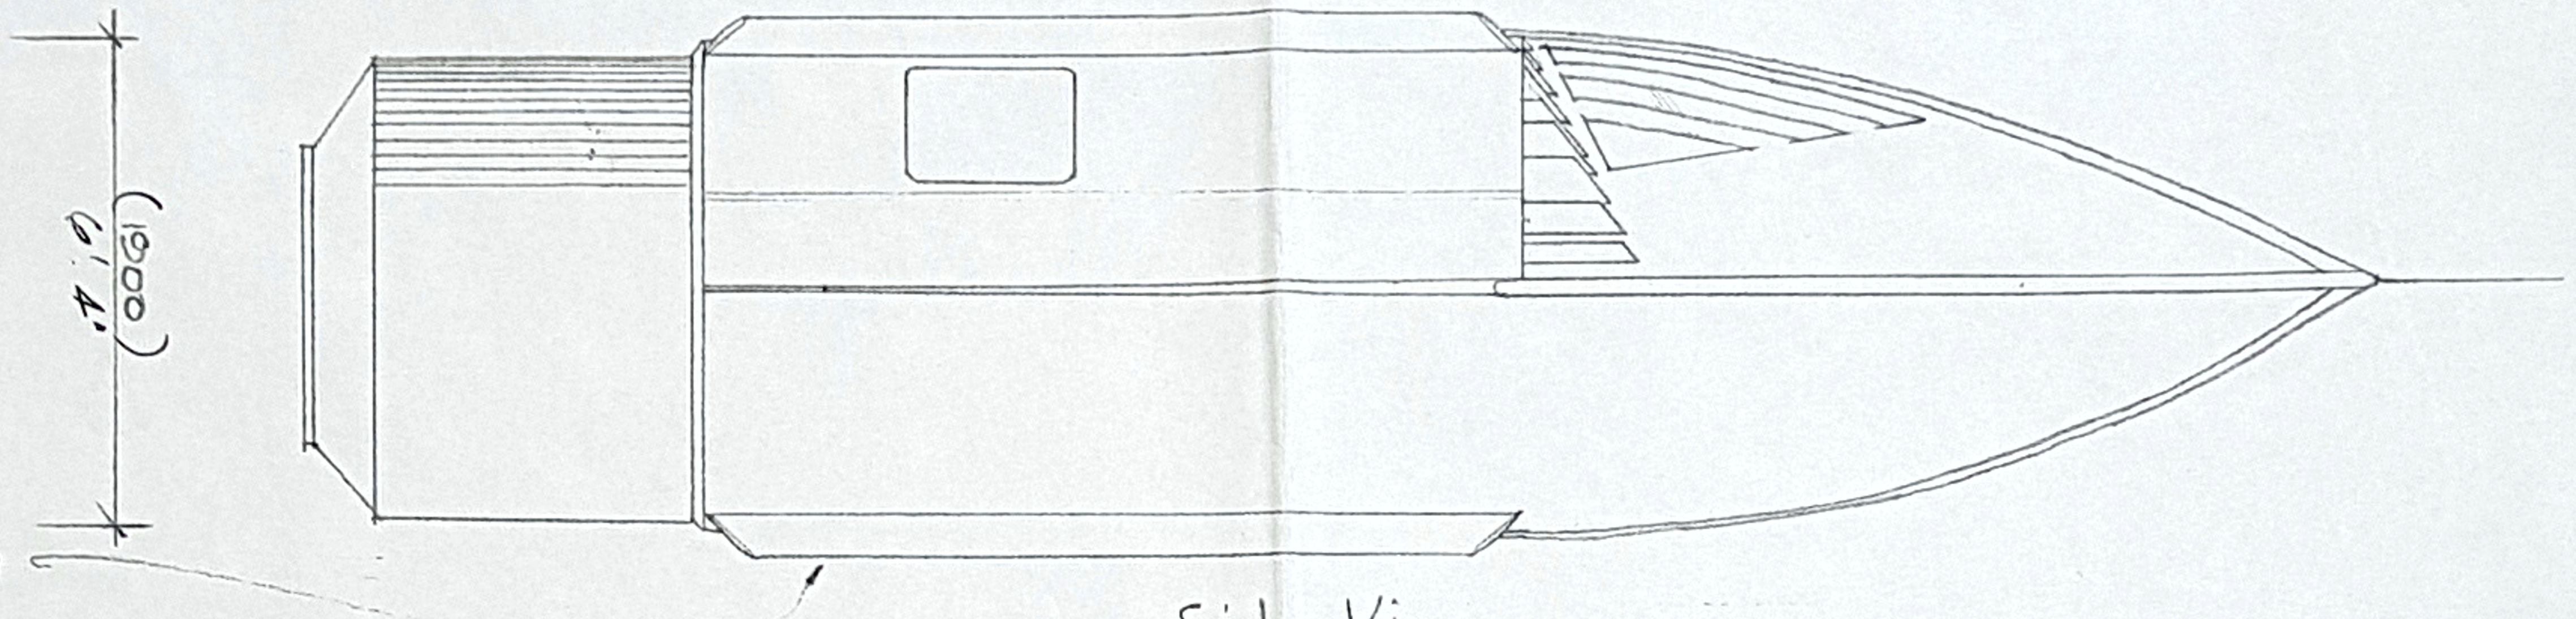

Side View

Colour :-
Metalic dark bottle green.

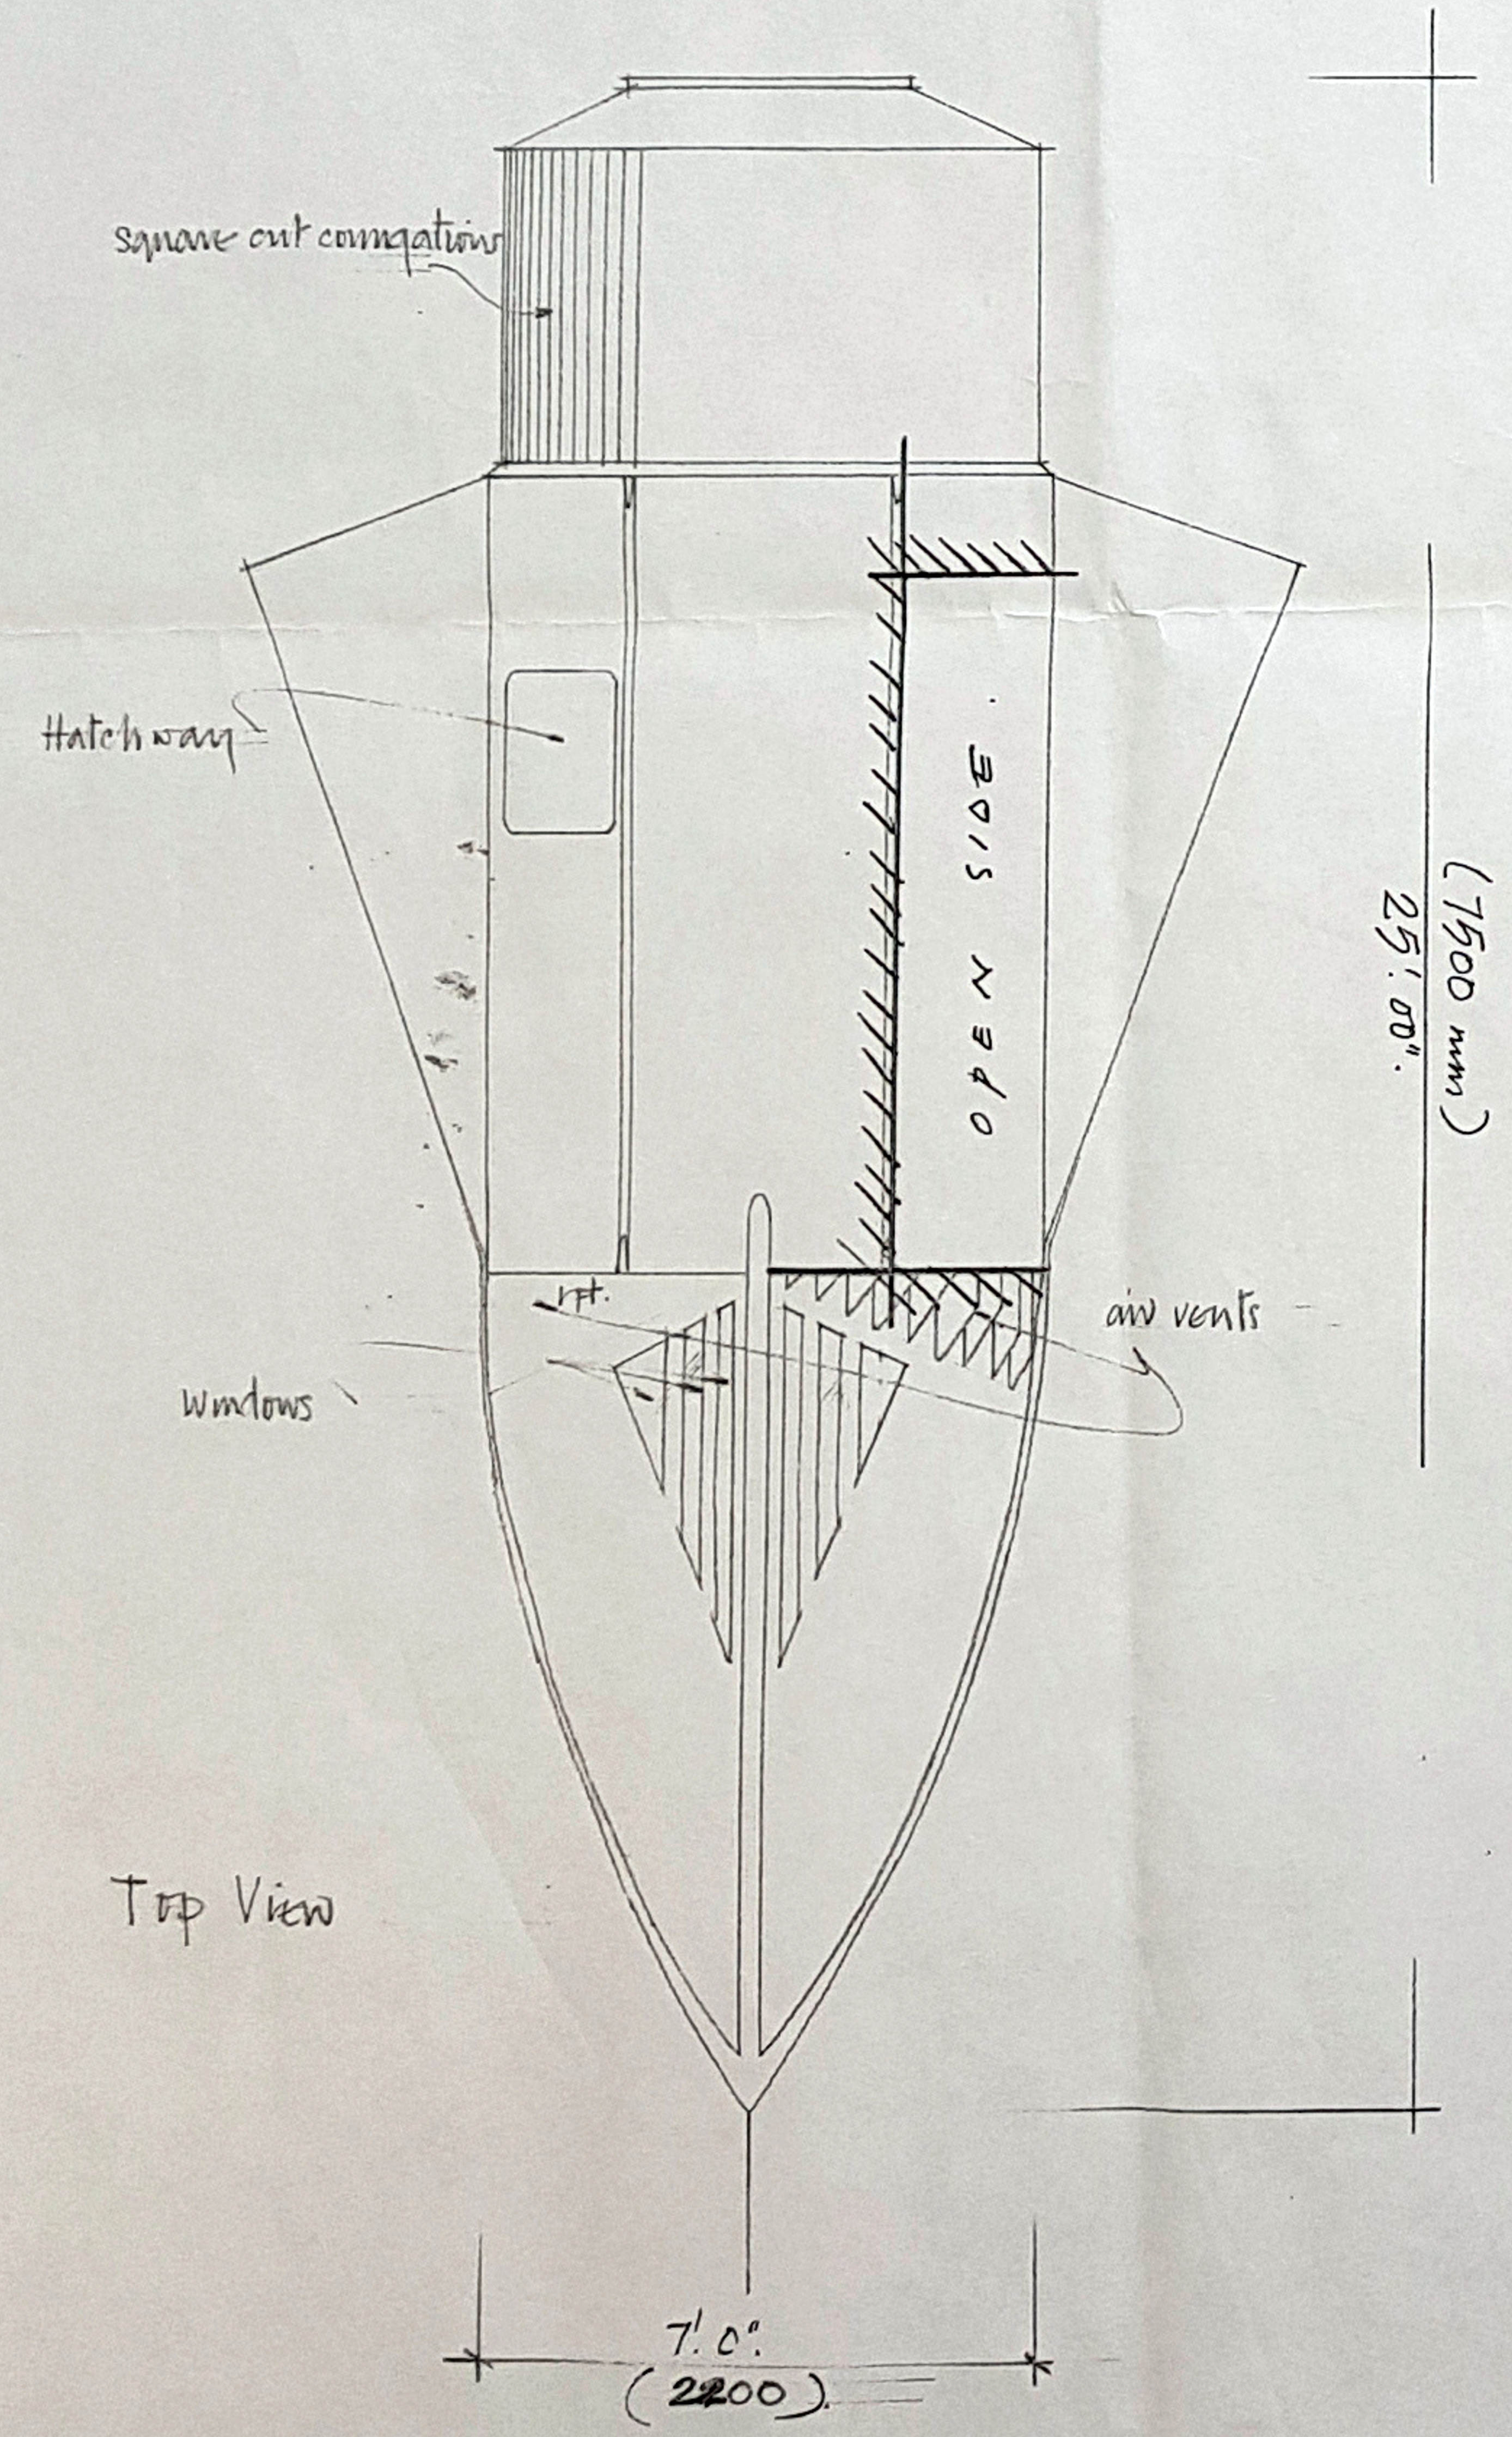

Top View

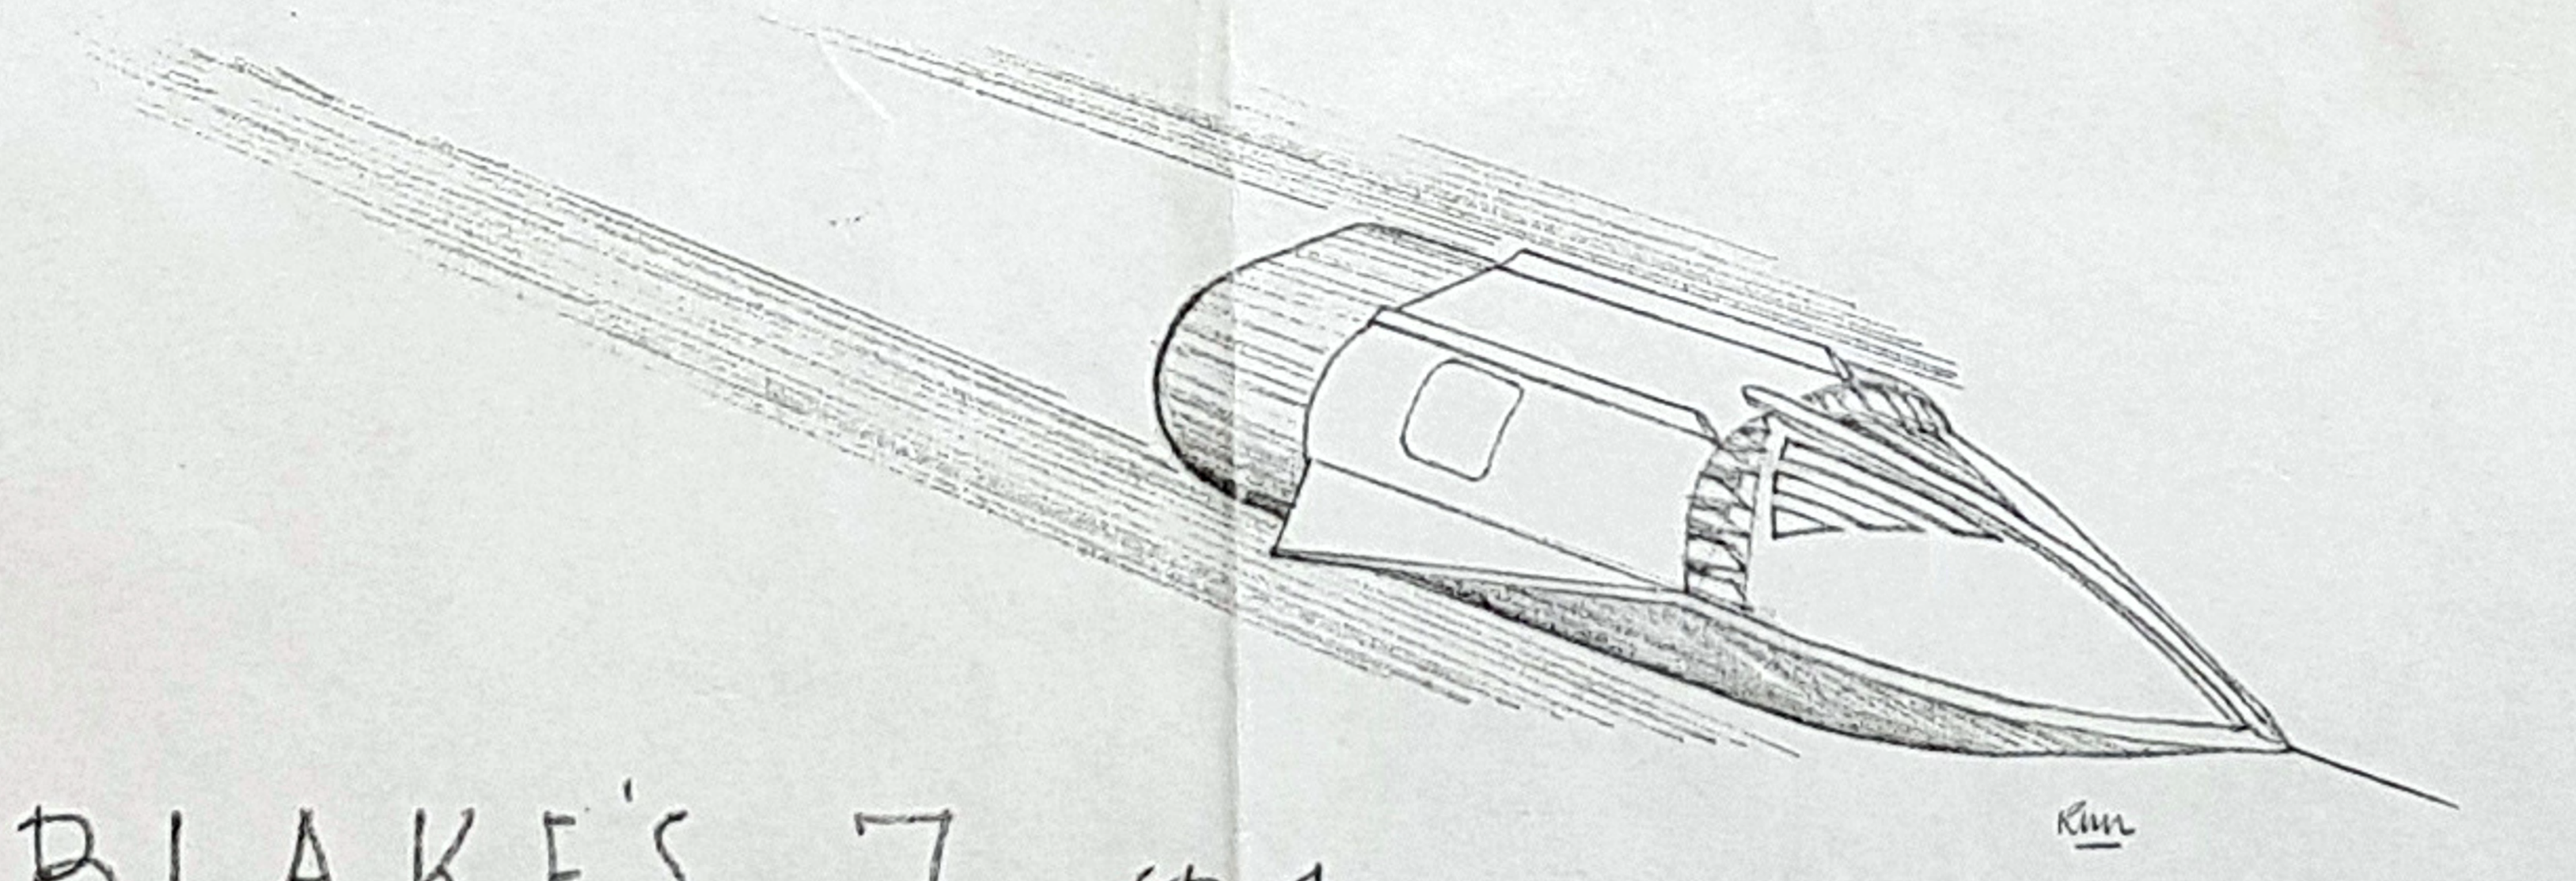

BLAKE'S 7 ep 4
"The Bullet"

BBC TELEVISION DESIGN DEPARTMENT

DISTRIBUTION

☐ DESIGNER
☐ DESIGN ASST.
☐ DESIGNER EALING
☐ ELECTRICIANS
☐ MODEL MAKERS
☐ METAL WORKERS
☐ PROCESS PROJECTION
☐ SCENIC ARTISTS
☐ VISUAL EFFECTS
☐ DRAPES UP/HOL.
☐ GRAPHICS
☐ PLASTIC WORKSHOPS
☐ WORK/S. CONST. ASSTS
☐ WORK/S SUPPLY ASSTS
☐ NORTH ACTON S/STORE
☐ O/C SCENERY STORE
☐

☐ ALLOCATION (Tech)
☐ DIRECTOR
☐ F M'S OFFICE
☐ A.ST.M (Tel)
☐ MANAGER SCENIC OPS.
☐ DAY MANAGER
☐ NIGHT MANAGER
☐ SCENERY BOOKING OFFICE
☐ SUPERVISOR EALING
☐ SCENERY STORES
☐ CONST. PLANNING UNIT
☐ SCENIC CONST. CONTRS. MAN.
☐ ASST. WORKSHOP MAN.
☐ SUP'G SUPPLY MAN.
☐ OUTSIDE CONTRACTOR
☐ DESIGN MANAGER
☐ CONTRACTS

DIRECTOR R.M. EXT.
DESIGNER R.M. EXT.
DRAWN BY R.M. EXT.

CONTRACTS OFFICE
DATE:

DRAWING MANAGER
DATE:

DESIGNER CHECKED
DWG. MAN CHECKED
SCALE:
BLUES ISSUED

SHEET NUMBER
NUMBER OF SHEETS

NAME AND NUMBER OF SERIES SET(S) DRAWN ON THIS SHEET.

DELIVER TO:

FILM ZERO
FP.M DATE
ZERO
V.T.R.

PRODUCTION:
BLAKE'S SEVEN

STUDIO
PROJECT NO.

GAF 13917/76

"BLAKES SEVEN" - "TIME SQUAD" DESIGNER ROGER MURRAY-LEACH ZERO 29.11.77 V.T.R. 2.12.77 PROJ Nº 2247/1524

PAINT INTERIOR OF PROJECTILE PRIVET GREEN & BLOW TO DES INSTRUCTIONS.

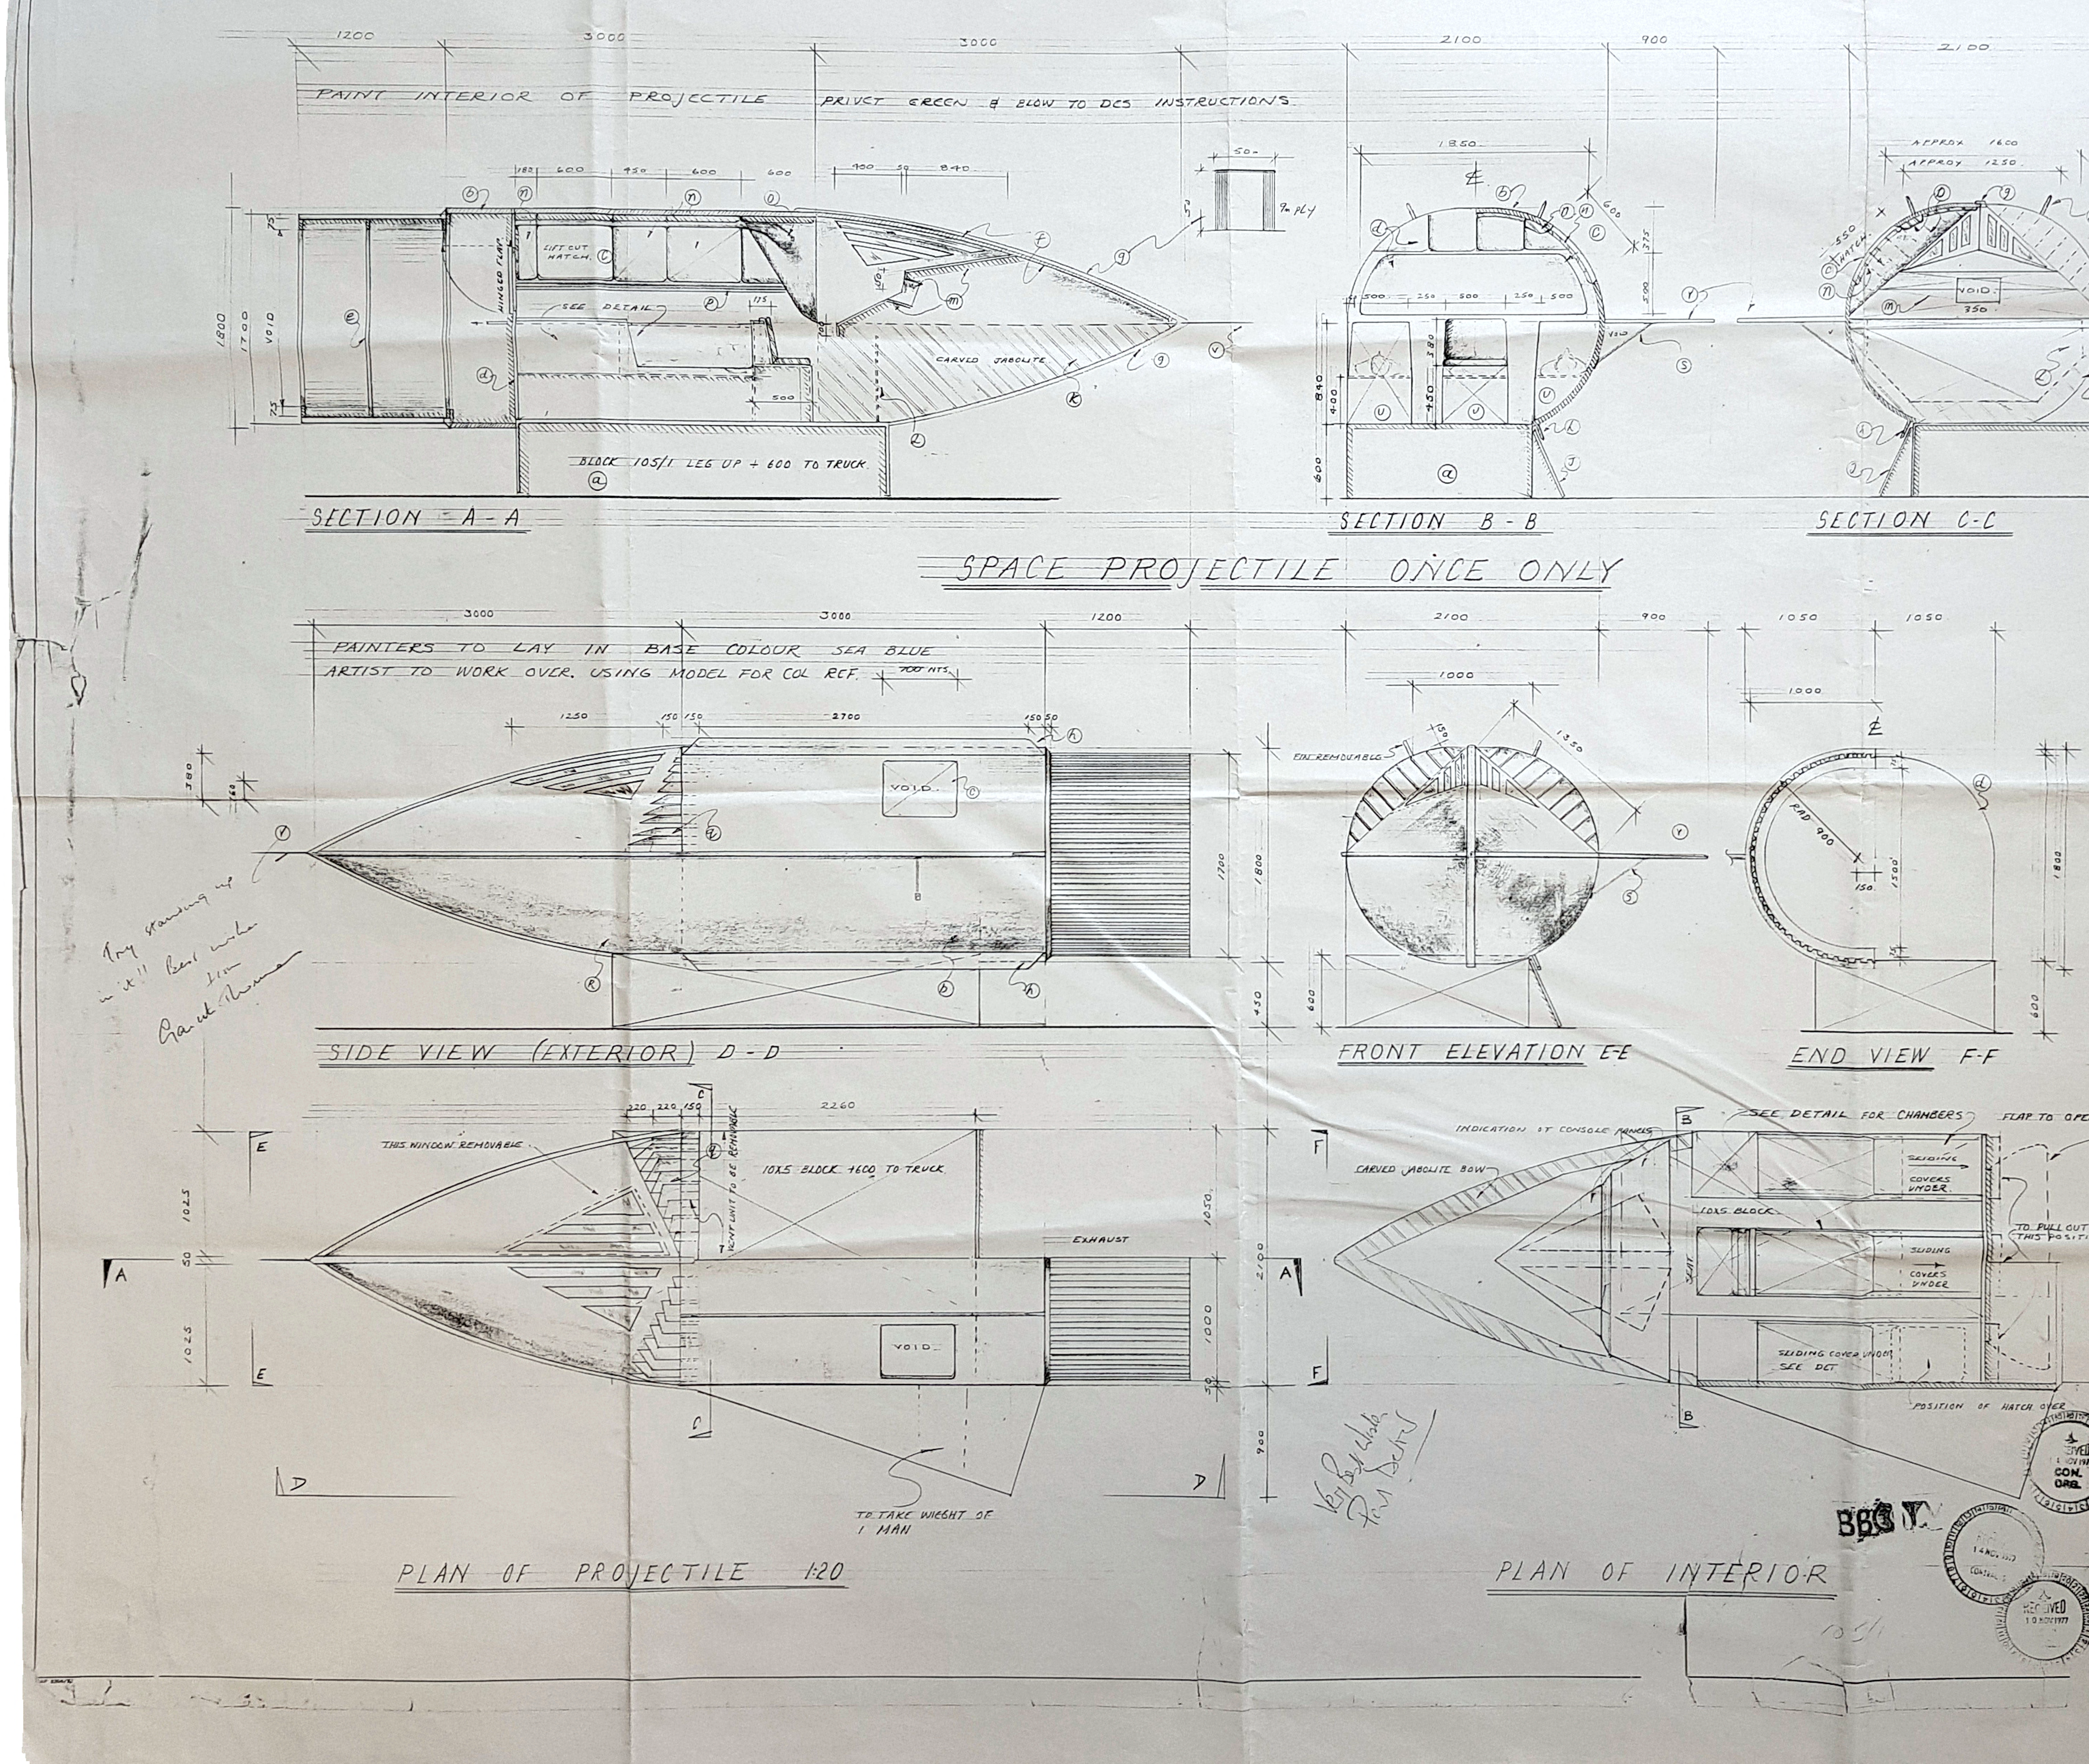

PAINTERS TO LAY IN BASE COLOUR SEA BLUE
ARTIST TO WORK OVER. USING MODEL FOR COL REF.

Try standing up in it!! Best wishes from Gareth Thomas

Very Best Wishes Paul Darrow

ARTISTS.
WORK OVER WHOLE SET USI. MODEL FOR COL REF

CONSTRUCTION

MAKE NEW PROJECTILE IN ONE PIECE TO TRUCK AS ONE

ⓐ LEG UP 10X5 BLOCK TO + 600 FIT LARGE H/DUTY. CASTORS CLAD SIDES WITH HD/BD

ⓑ MAKE FUSELAGE OF PROJECTILE FROM 19mm B/BD SHAPED FORMERS CLAD WITH HD/BD INSIDE & OUT.

ⓒ MAKE HATCH TO BE REMOVABLE (TO BE OPENED FROM INSIDE INTO CABIN)

ⓓ MAKE FRAMED HD/BD WALL WITH SHAPED HINGED FLAT CUT VOIDS FOR SLIDING CASE TO PULL THROUGH. (SINGLE SIDED).

ⓔ MAKE EXHAUST FROM 19mm SHAPED BLOCK/BD FORMERS - & CLAD WITH PVC NOVALUX FILL IN BEVEL WITH MONSANTO SUB

ⓕ MAKE FRONT OF PROJECTILE FROM SHAPED BLOCK/BD WITH HD/BD CLADDING TO CURVE IN ONE PLANE TO POINT. FIT CLEAR COBEX SLITS AS WINDOW. MAKE ONE WINDOW PANEL TO LIFT OUT.

ⓖ 7mm PLY & 9mm PLY AS FIN TO TAPER FROM 50m SQ TO 50mX25mm SEE SECTION

ⓗ MAKE FINS 150 X 25mm TAPER ENDS.

ⓙ 10X 2 FLAT ON EDGE.

ⓚ MAKE BOW FROM CARVED JABOLITE

ⓛ FIT 9mm PLY PANEL FIT TO SUIT.

ⓜ MAKE 9mm PLY CONSOLE TO FIT. CURVE (CUT VOID TO CENTRE FIT REVEAL

ⓝ SCULPTOR TO CARVE JABOLITE AS PADDING

ⓞ SCULPTOR TO CARVE JABOLITE. AS AIR FUNNEL FROM BACK OF VENTS AND TO RUN INTO DUCT.

ⓟ FIX METAL PIPES UNDER HATCH.

ⓠ FIX 9mm PLY AS VENTS. TO BE REMOVABLE.

ⓡ 19mm B/BD WING, PLANT 25X19 TIMBER FILLET TO EDGE & TAPER OFF.

ⓢ METAL WORKER TO FIT M/S TUBE AS SUPPORT.

ⓣ METALWORKER TO FIT M/S TUBE TO INSIDE AS TIES TO MAKE AS RIGID AS POSSIBLE. (WHERE POSSIBLE).

ⓤ MAKE 3 OFF UNITS [illegible] EACH TO HOLD 1 MAN WITH SLIDING COVER. SEE DETAIL.

ⓥ TAPERED 25mm DOWEL

SPECIAL MATERIAL

PERSPEX COVERS SEE DET SHEET.
NOVALUX PVC SHEET.
8'-0' SHEE 25-00

ARTISTS

PAINT PROJECTILE EXTERIOR TO MATCH MODEL (RING 257)

SCULPTOR

CARVE BOW FROM JABOLITE
" PADDING " "
" CUSHIONS " "
" AIR FUNNEL & DUCT "

METAL WORKERS
FITS TIES & BRACES AS NEEDED

BBC tv DESIGN DEPARTMENT

SHEET NO 3 DATE DRAWN 10.11.77 DES. CHECK c m
NO OF SHEETS 4. SCALE: 1 20

DES DISTRIBUTION
☐ DESIGNER
☐ DESIGN ASST.
☐ DESIGNER EALING
☐ ELECTRICIANS
☐ MODEL MAKERS
☐ METAL WORKERS
☐ PROCESS PROJECTION
☐ SCENIC ARTISTS
☐ VISUAL EFFECTS
☐ DRAPES
☐ GRAPHICS
☐ ASST. PLASTICS
☐ ASST. PRODUCTIONS
☐ ASST. ALLOCATIONS
☐
☐
☐

GEN DISTRIBUTION
☐ ALLOCATIONS (Tech)
☐ DIRECTOR
☐ F M'S OFFICE
☐ A.ST.M.(Tel)
☐ MANAGER STUDIO OPS
☐ DAY MANAGER
☐ NIGHT MANAGER
☐ SCENERY BOOKING CLERK
☐ SUPERVISOR EALING
☐ SCENERY STORES BRENT'D
☐ ESTIMATOR
☐ CONS'T ORGANISER
☐ ASST. WORKSHOP MAN.
☐ SUP'G SUPPLY MAN
☐ O/CONTRACTOR
☐ DESIGN MANAGER
☐ CONTRACTS

Contracts Manager
Terry Webb
DATE 14-11-77

DRAWING MANAGER
A Thomson
DATE 14.11.77

DWG MAN CHECKED 4.5 14/11
BLUES ISSUED 11/11

DIRECTOR PENNANT ROBERTS Room 5076
DESIGNER ROGER MURRAY-LEACH 2500
DRAWN BY LES McCALLUM Ext 2571

ZERO 29/11
V.T.R. 2.12.77
FILM ZERO
FILM DATE
studio TC6

PRODUCTION "BLAKES 7" TIME SQUAD

PROJECT NO 2247/1524 ④

RECEIVED 14 NOV 1977 CON. ORG.

RECEIVED 10 NOV 1977

BBC TV